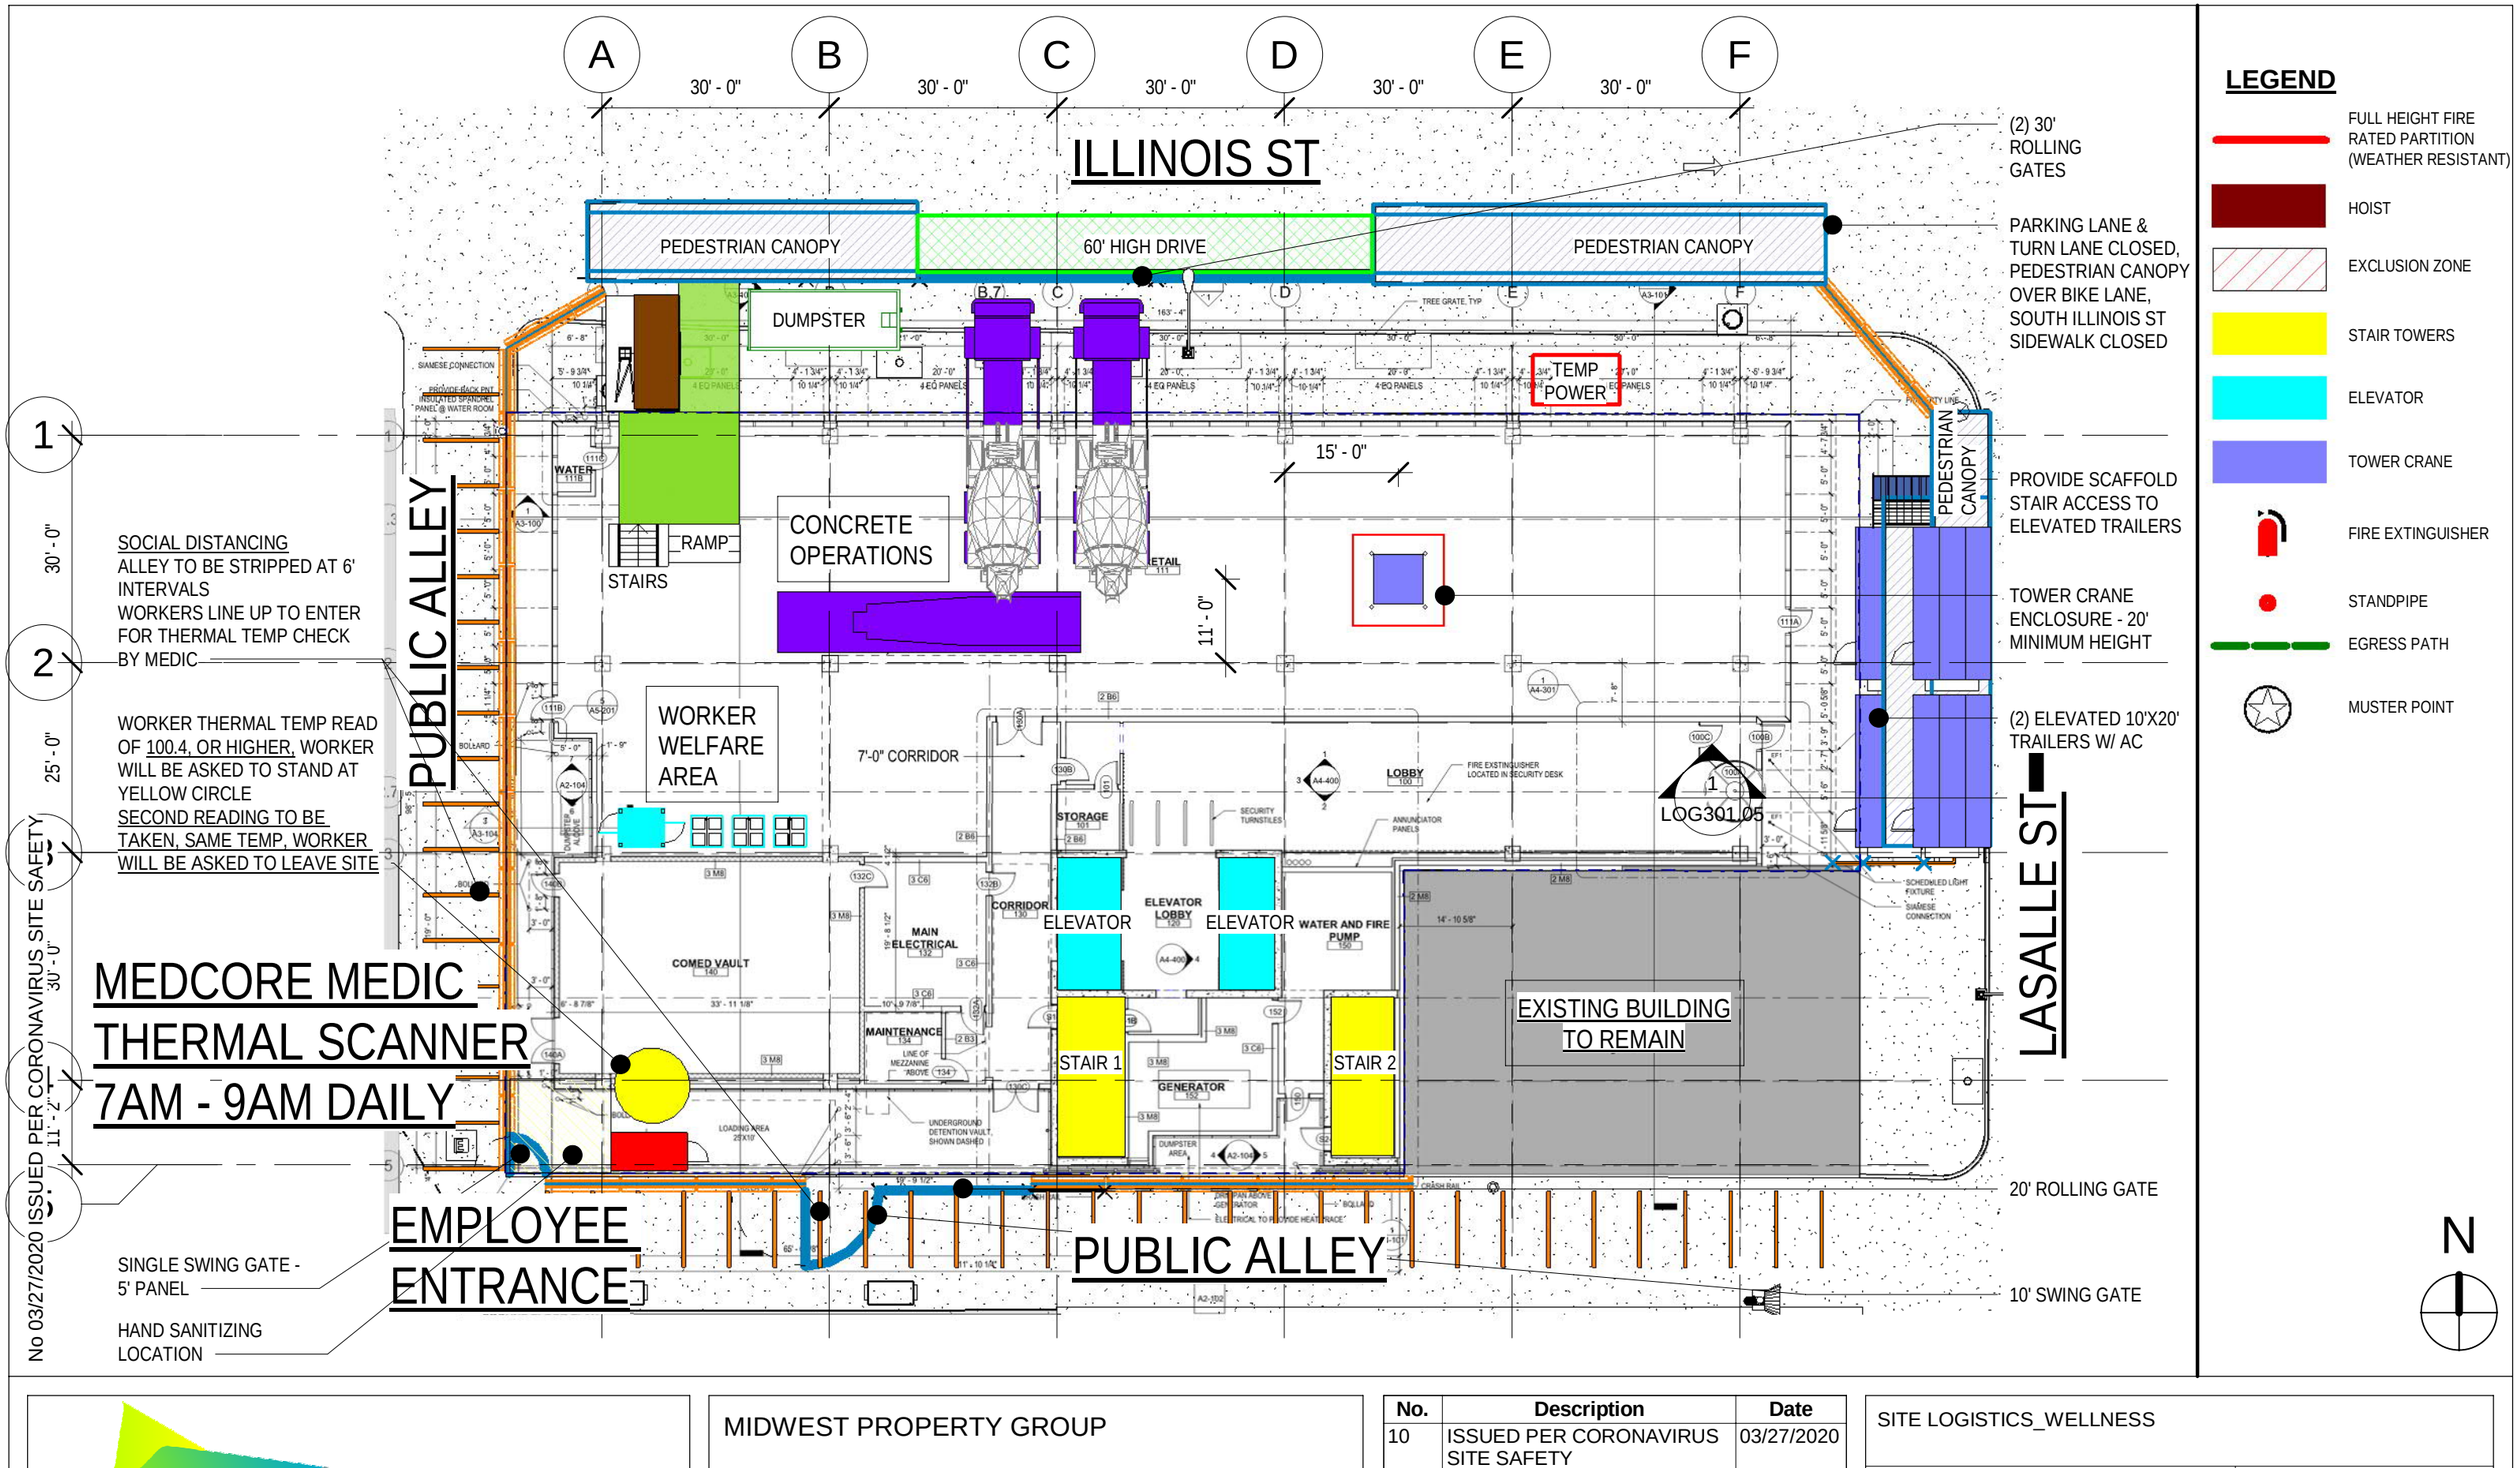

LEGEND

- FULL HEIGHT FIRE RATED PARTITION (WEATHER RESISTANT)
- HOIST
- EXCLUSION ZONE
- STAIR TOWERS
- ELEVATOR
- TOWER CRANE
- FIRE EXTINGUISHER
- STANDPIPE
- EGRESS PATH
- MUSTER POINT

lendlease

30 S WACKER, SUITE 2400
CHICAGO, IL 60606

MIDWEST PROPERTY GROUP

488 N LASALLE BLVD.

No.	Description	Date
10	ISSUED PER CORONAVIRUS SITE SAFETY	03/27/2020

SITE LOGISTICS_WELLNESS

Project number	261967	EHS_101_05
Date	08/21/2019	
Drawn by	KDV	
		Scale As indicated

3/27/2020 9:43:38 AM